PROPOSED ARRANGEMENT FOR POWER FACTOR IMPROVEMENT SYSTEM AT SUBSTATION - A

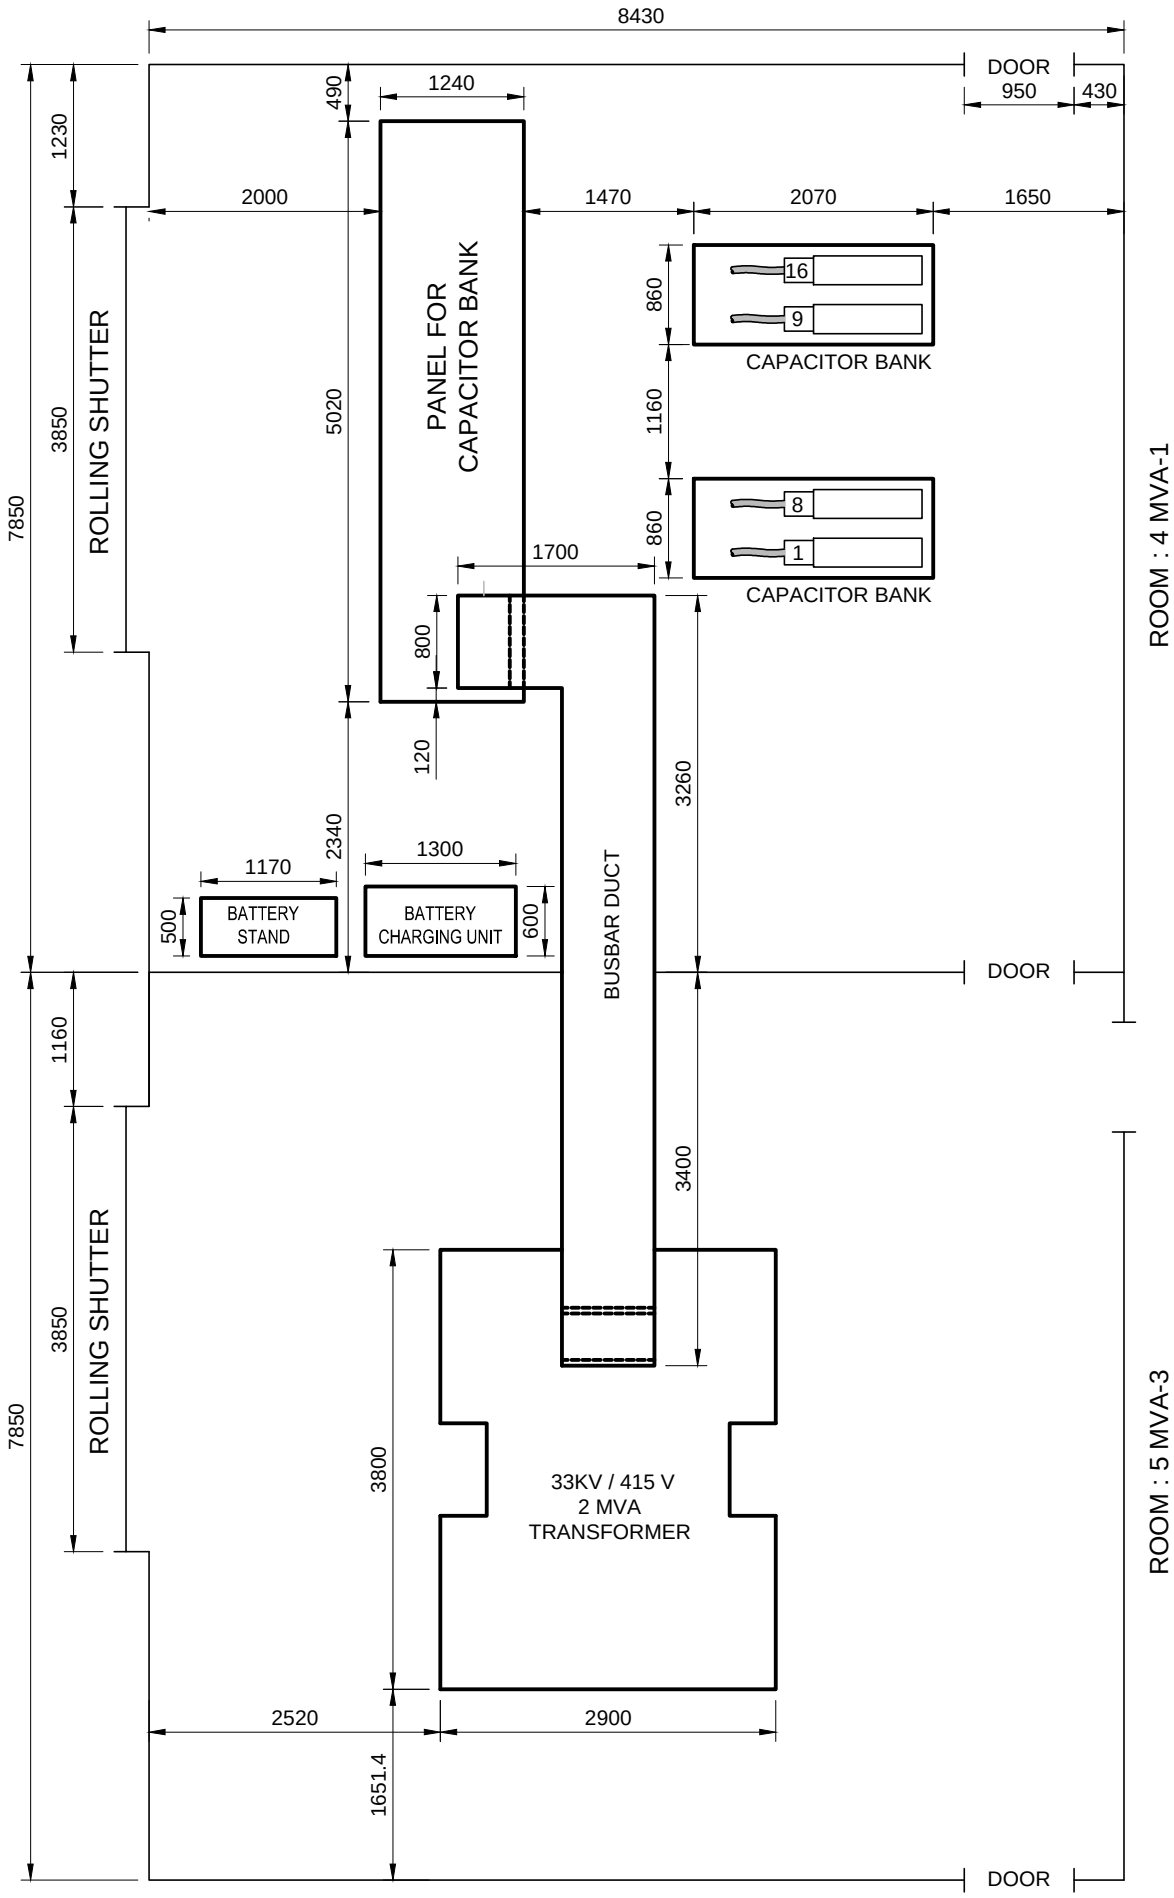

ALL DIMENSIONS ARE IN MM.

SCALE : 1 : 65

SKETCH NO.	**20160811-2/0**	DATE	11-08-2016